UZIN / XALON SCIF-USx RF SHIELDED FLOOR STRUCTURE LAYERS

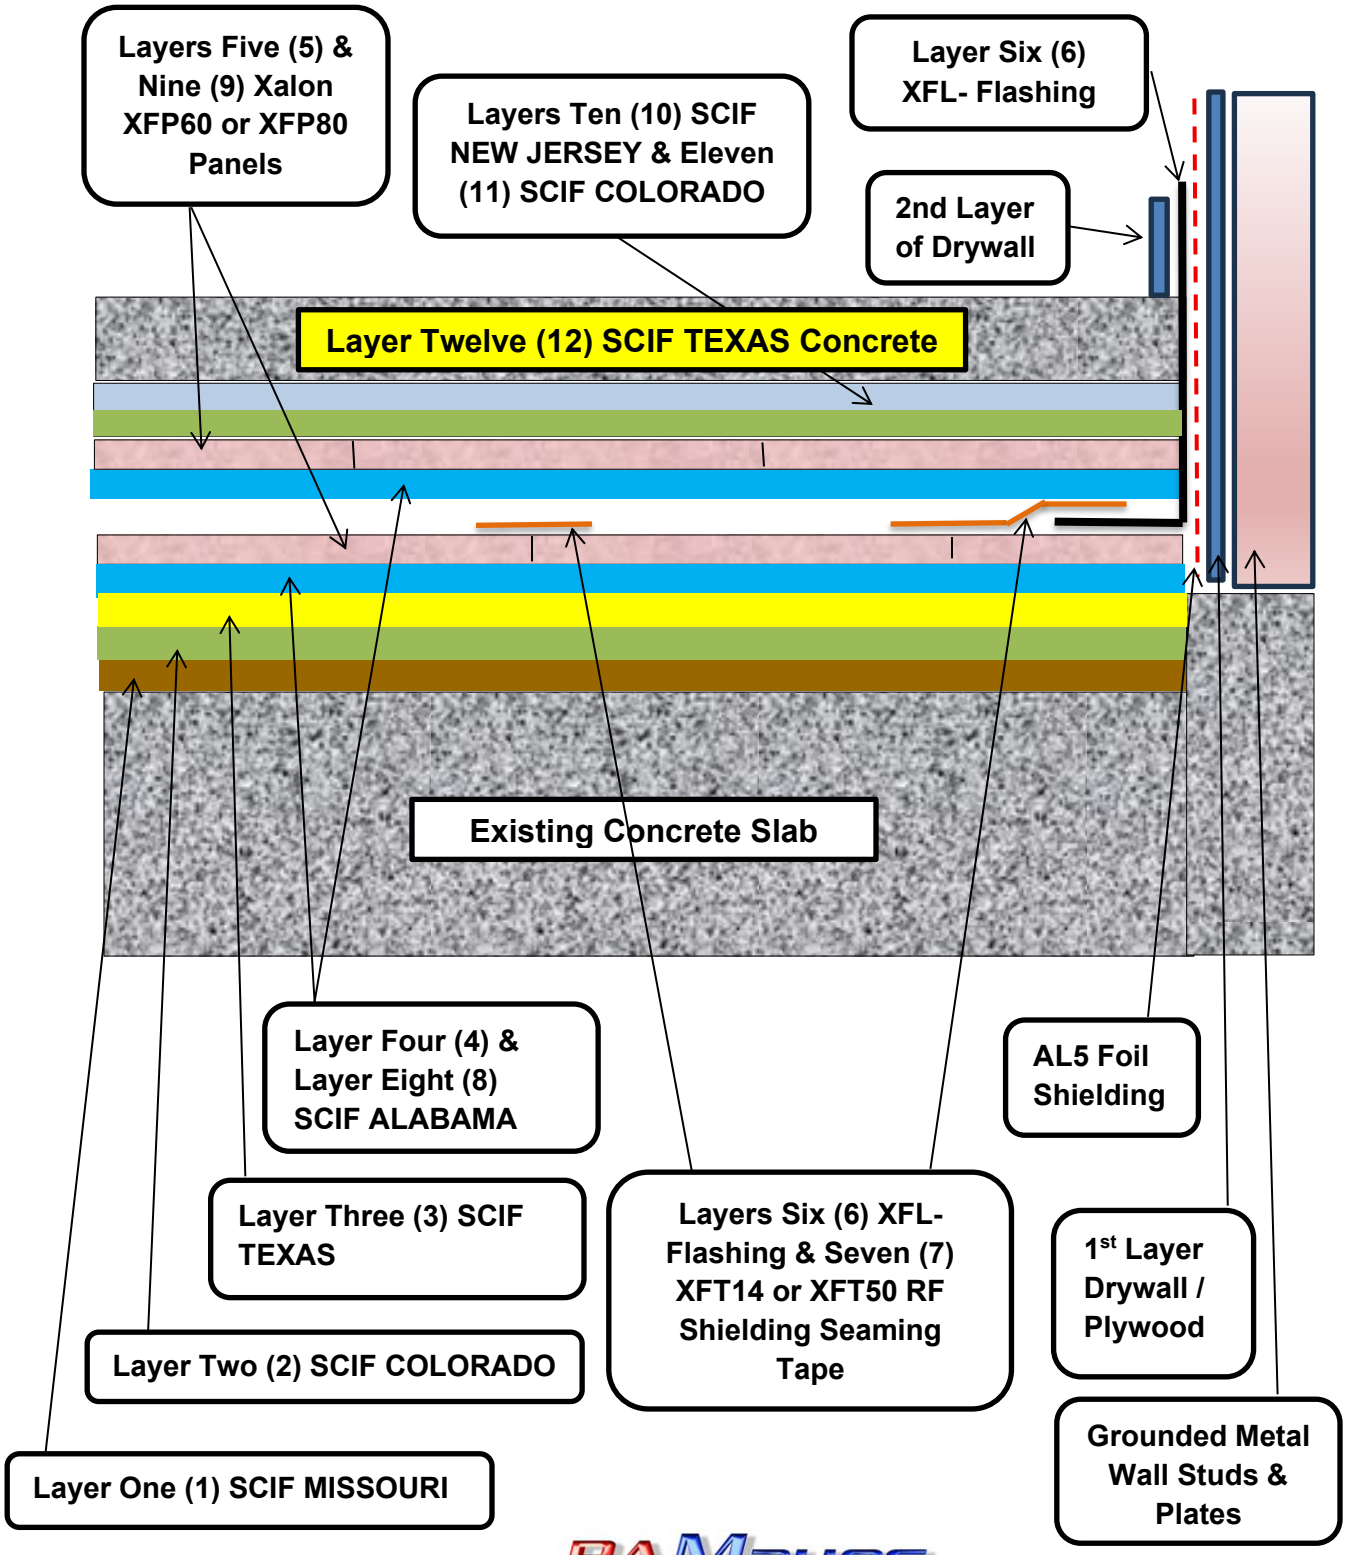

303-761-9447 RAMayes www.ramayes.com