UZIN / XALON WARRANTED RF SHIELDED FLOOR
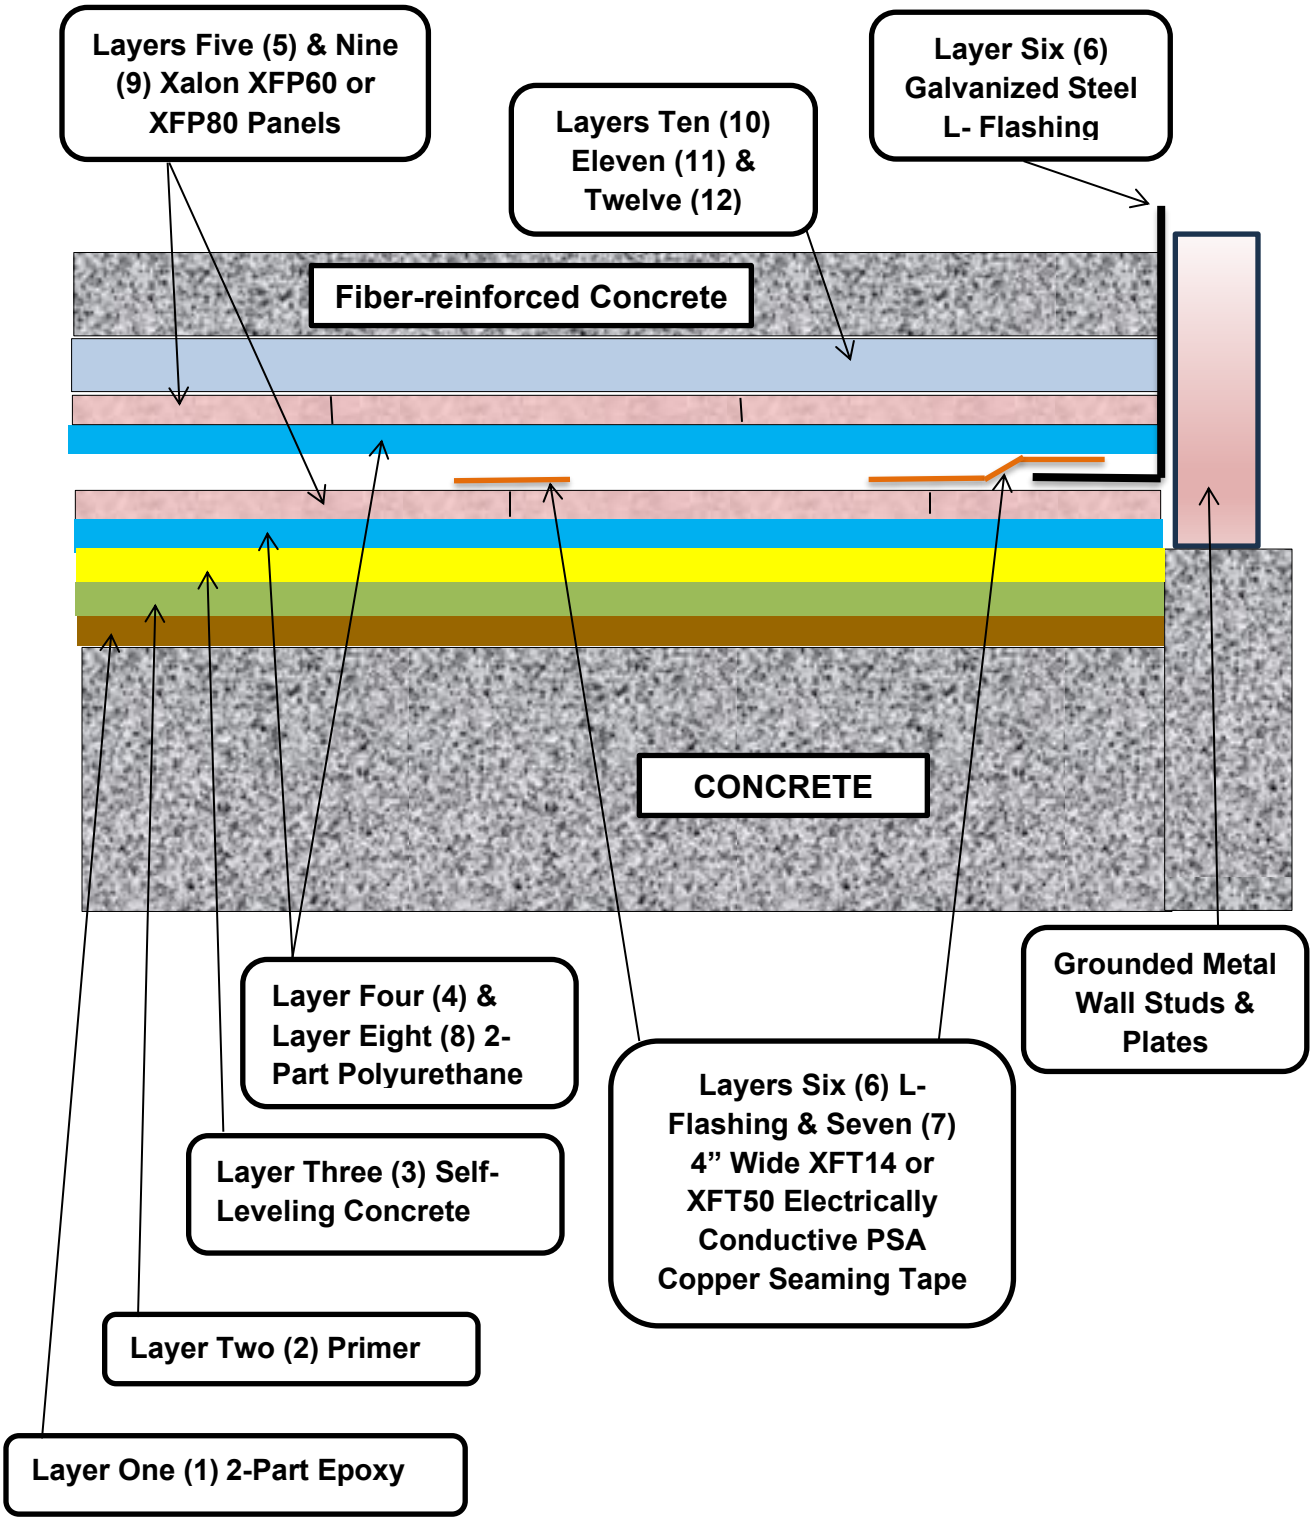
STRUCTURE LAYERS